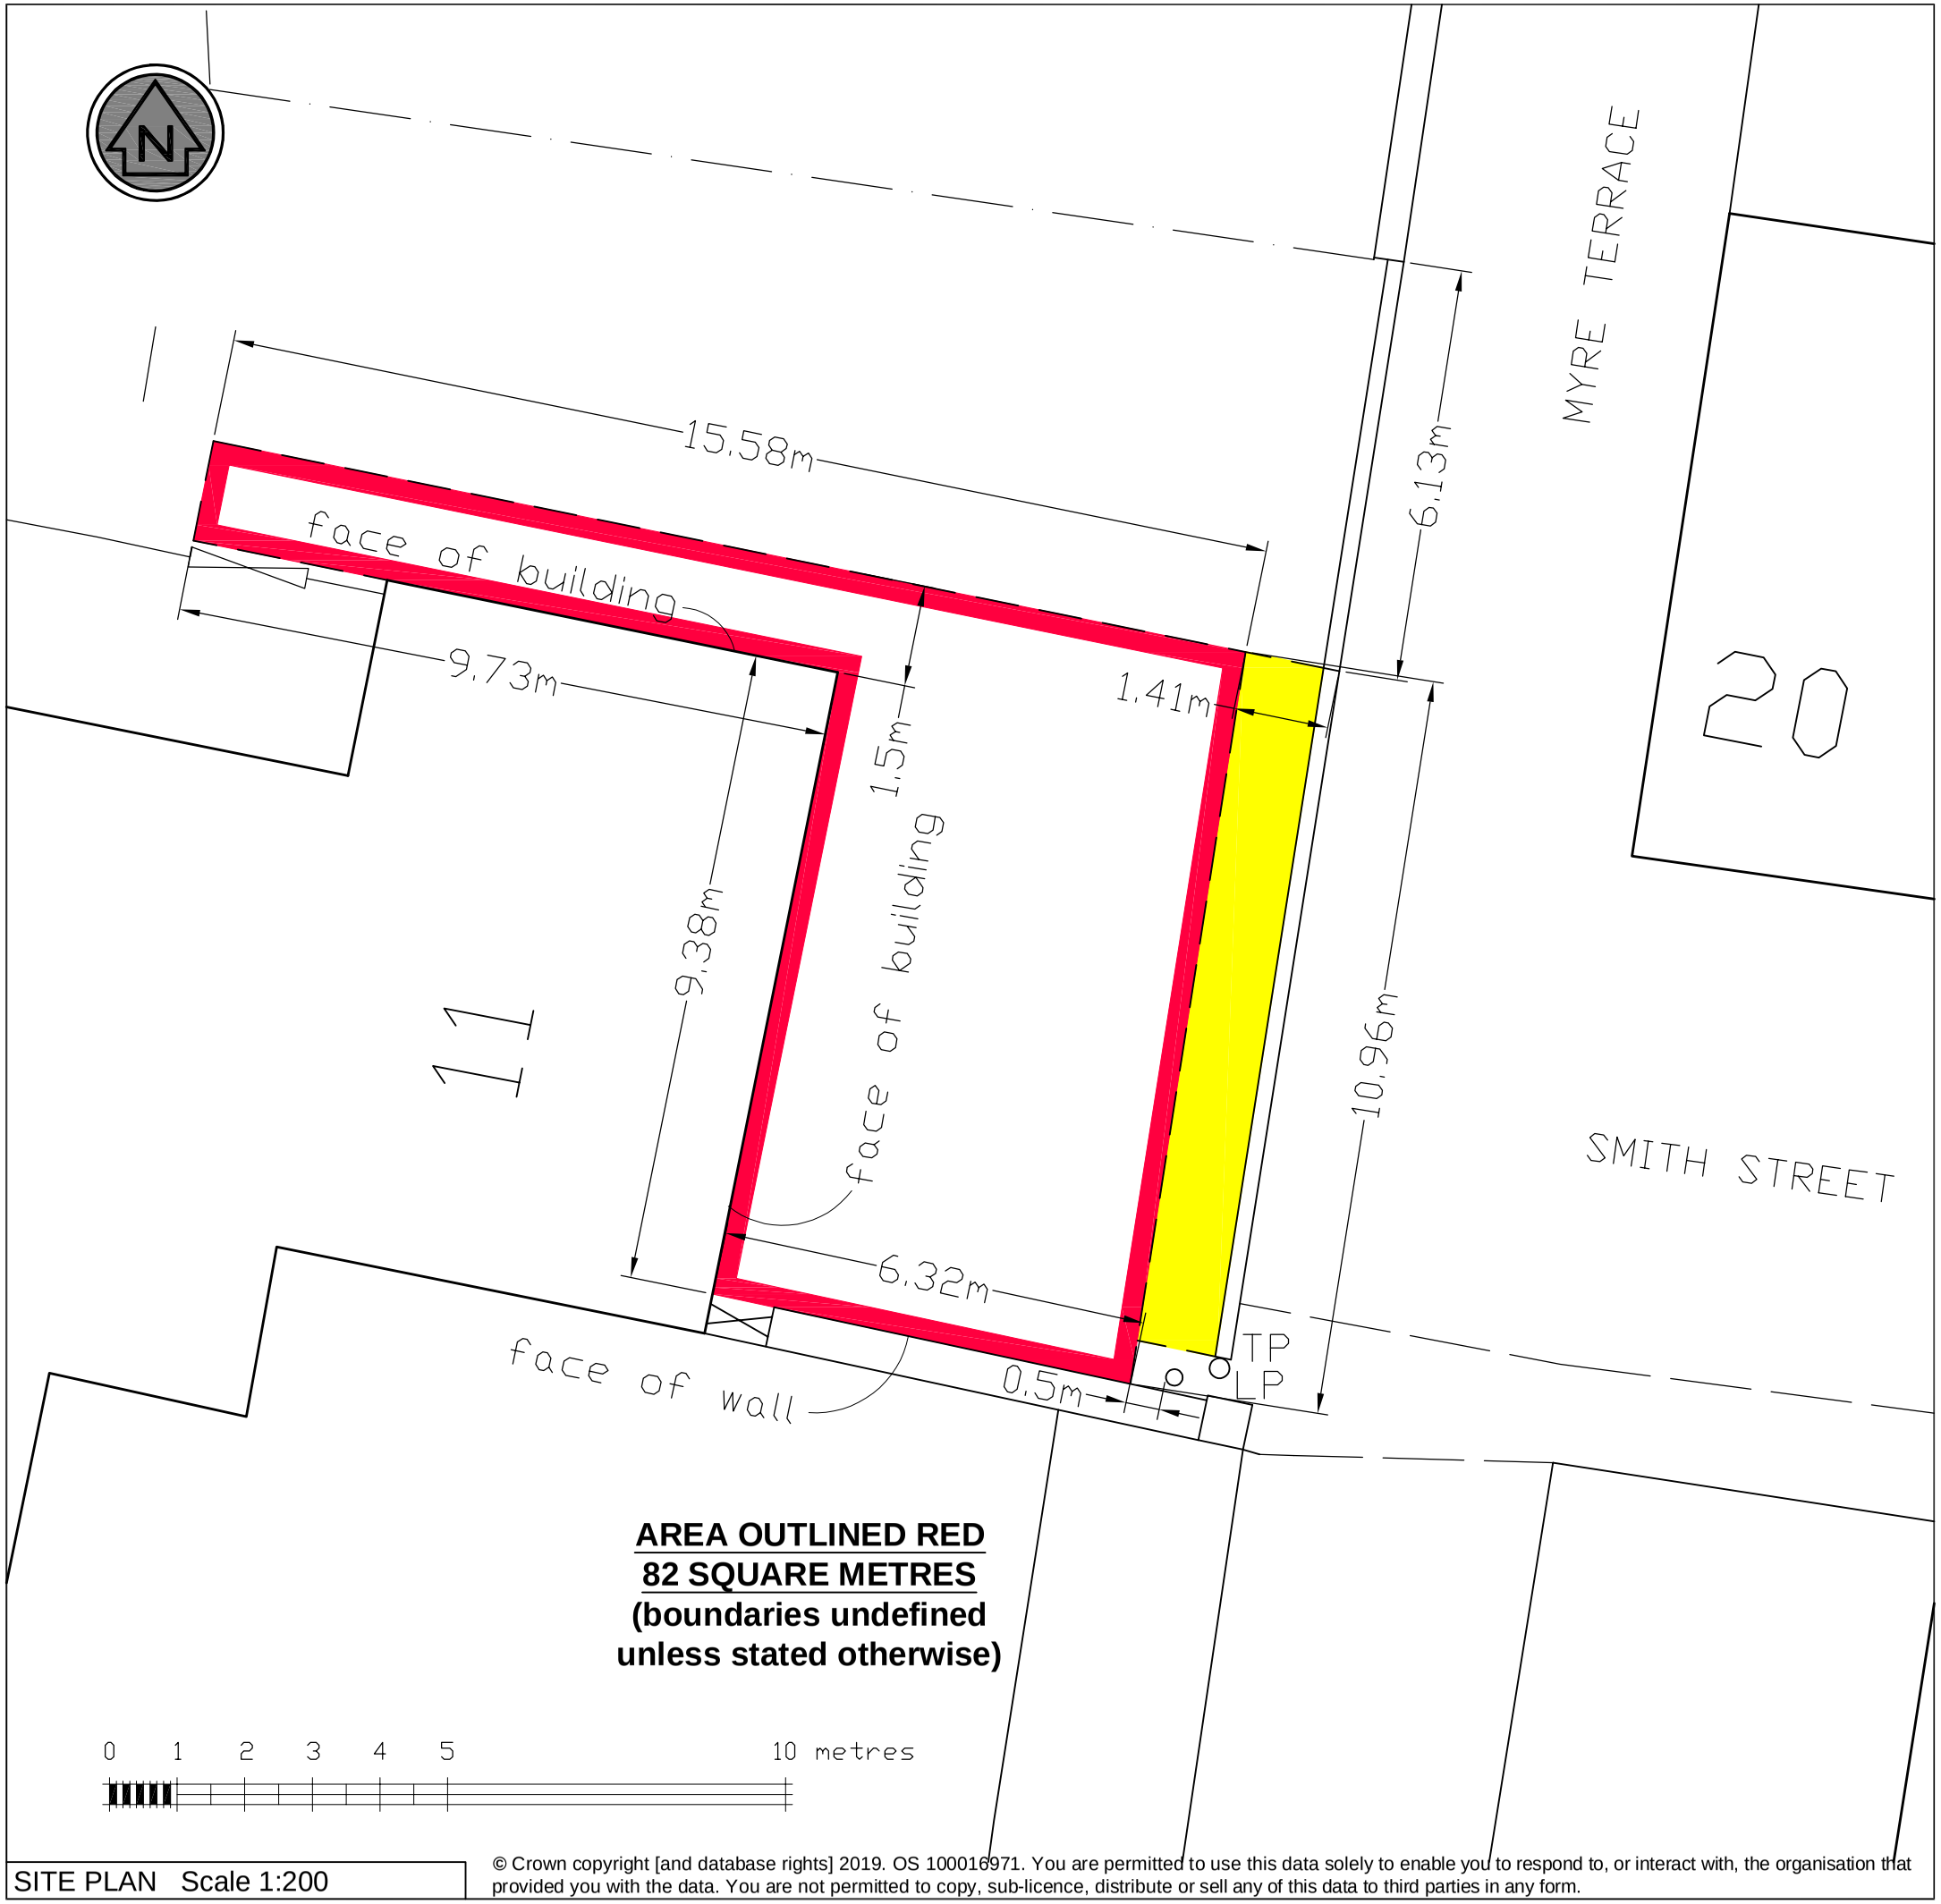

SITE PLAN Scale 1:200

© Crown copyright [and database rights] 2019. OS 100016971. You are permitted to use this data solely to enable you to respond to, or interact with, the organisation that provided you with the data. You are not permitted to copy, sub-licence, distribute or sell any of this data to third parties in any form.

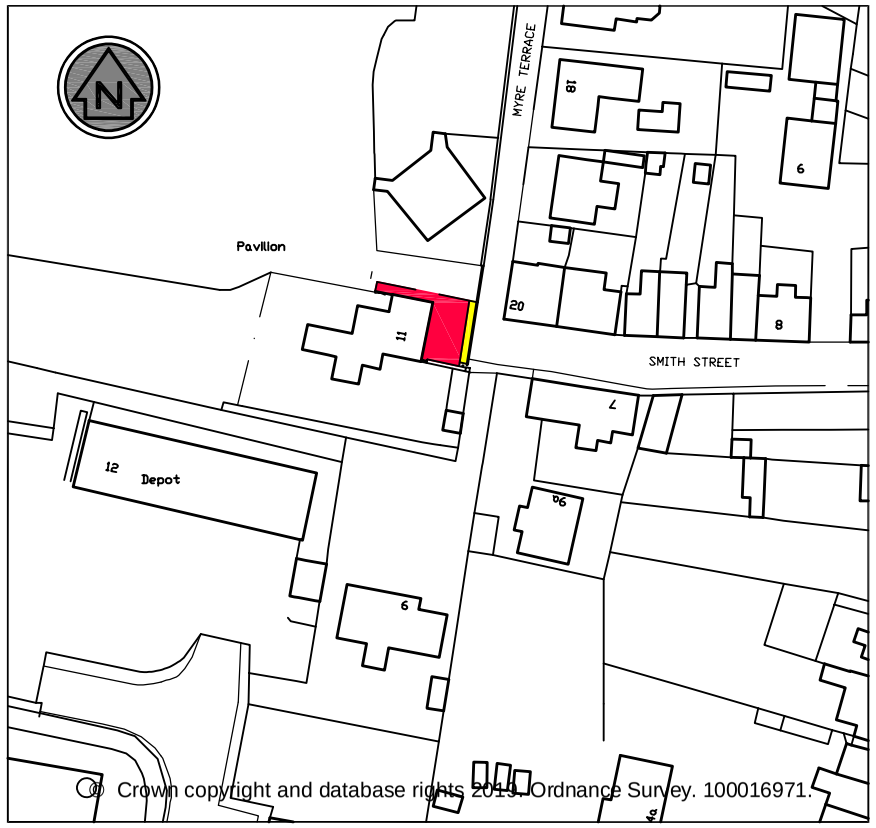

© Crown copyright and database rights 2019. Ordnance Survey. 100016971.

LOCATION PLAN Scale 1:1250

THIS IS THE PLAN REFERRED TO IN THE FOREGOING

DRAFT

PERTH & KINROSS COUNCIL

Subject
Ground
Myre Cottage
11 Smith Street, Kinross

Dwg Description
DEED PLAN

Drawn by	Scale	
DS	1:200	1:1250
Dwg No	Date	
D/KINR/116	28/05/2019	